

PLAN 01


PLAN 02

C H A L M E R S R O A D

H O M E B U S H R O A D

PLAN 04

PLAN 03

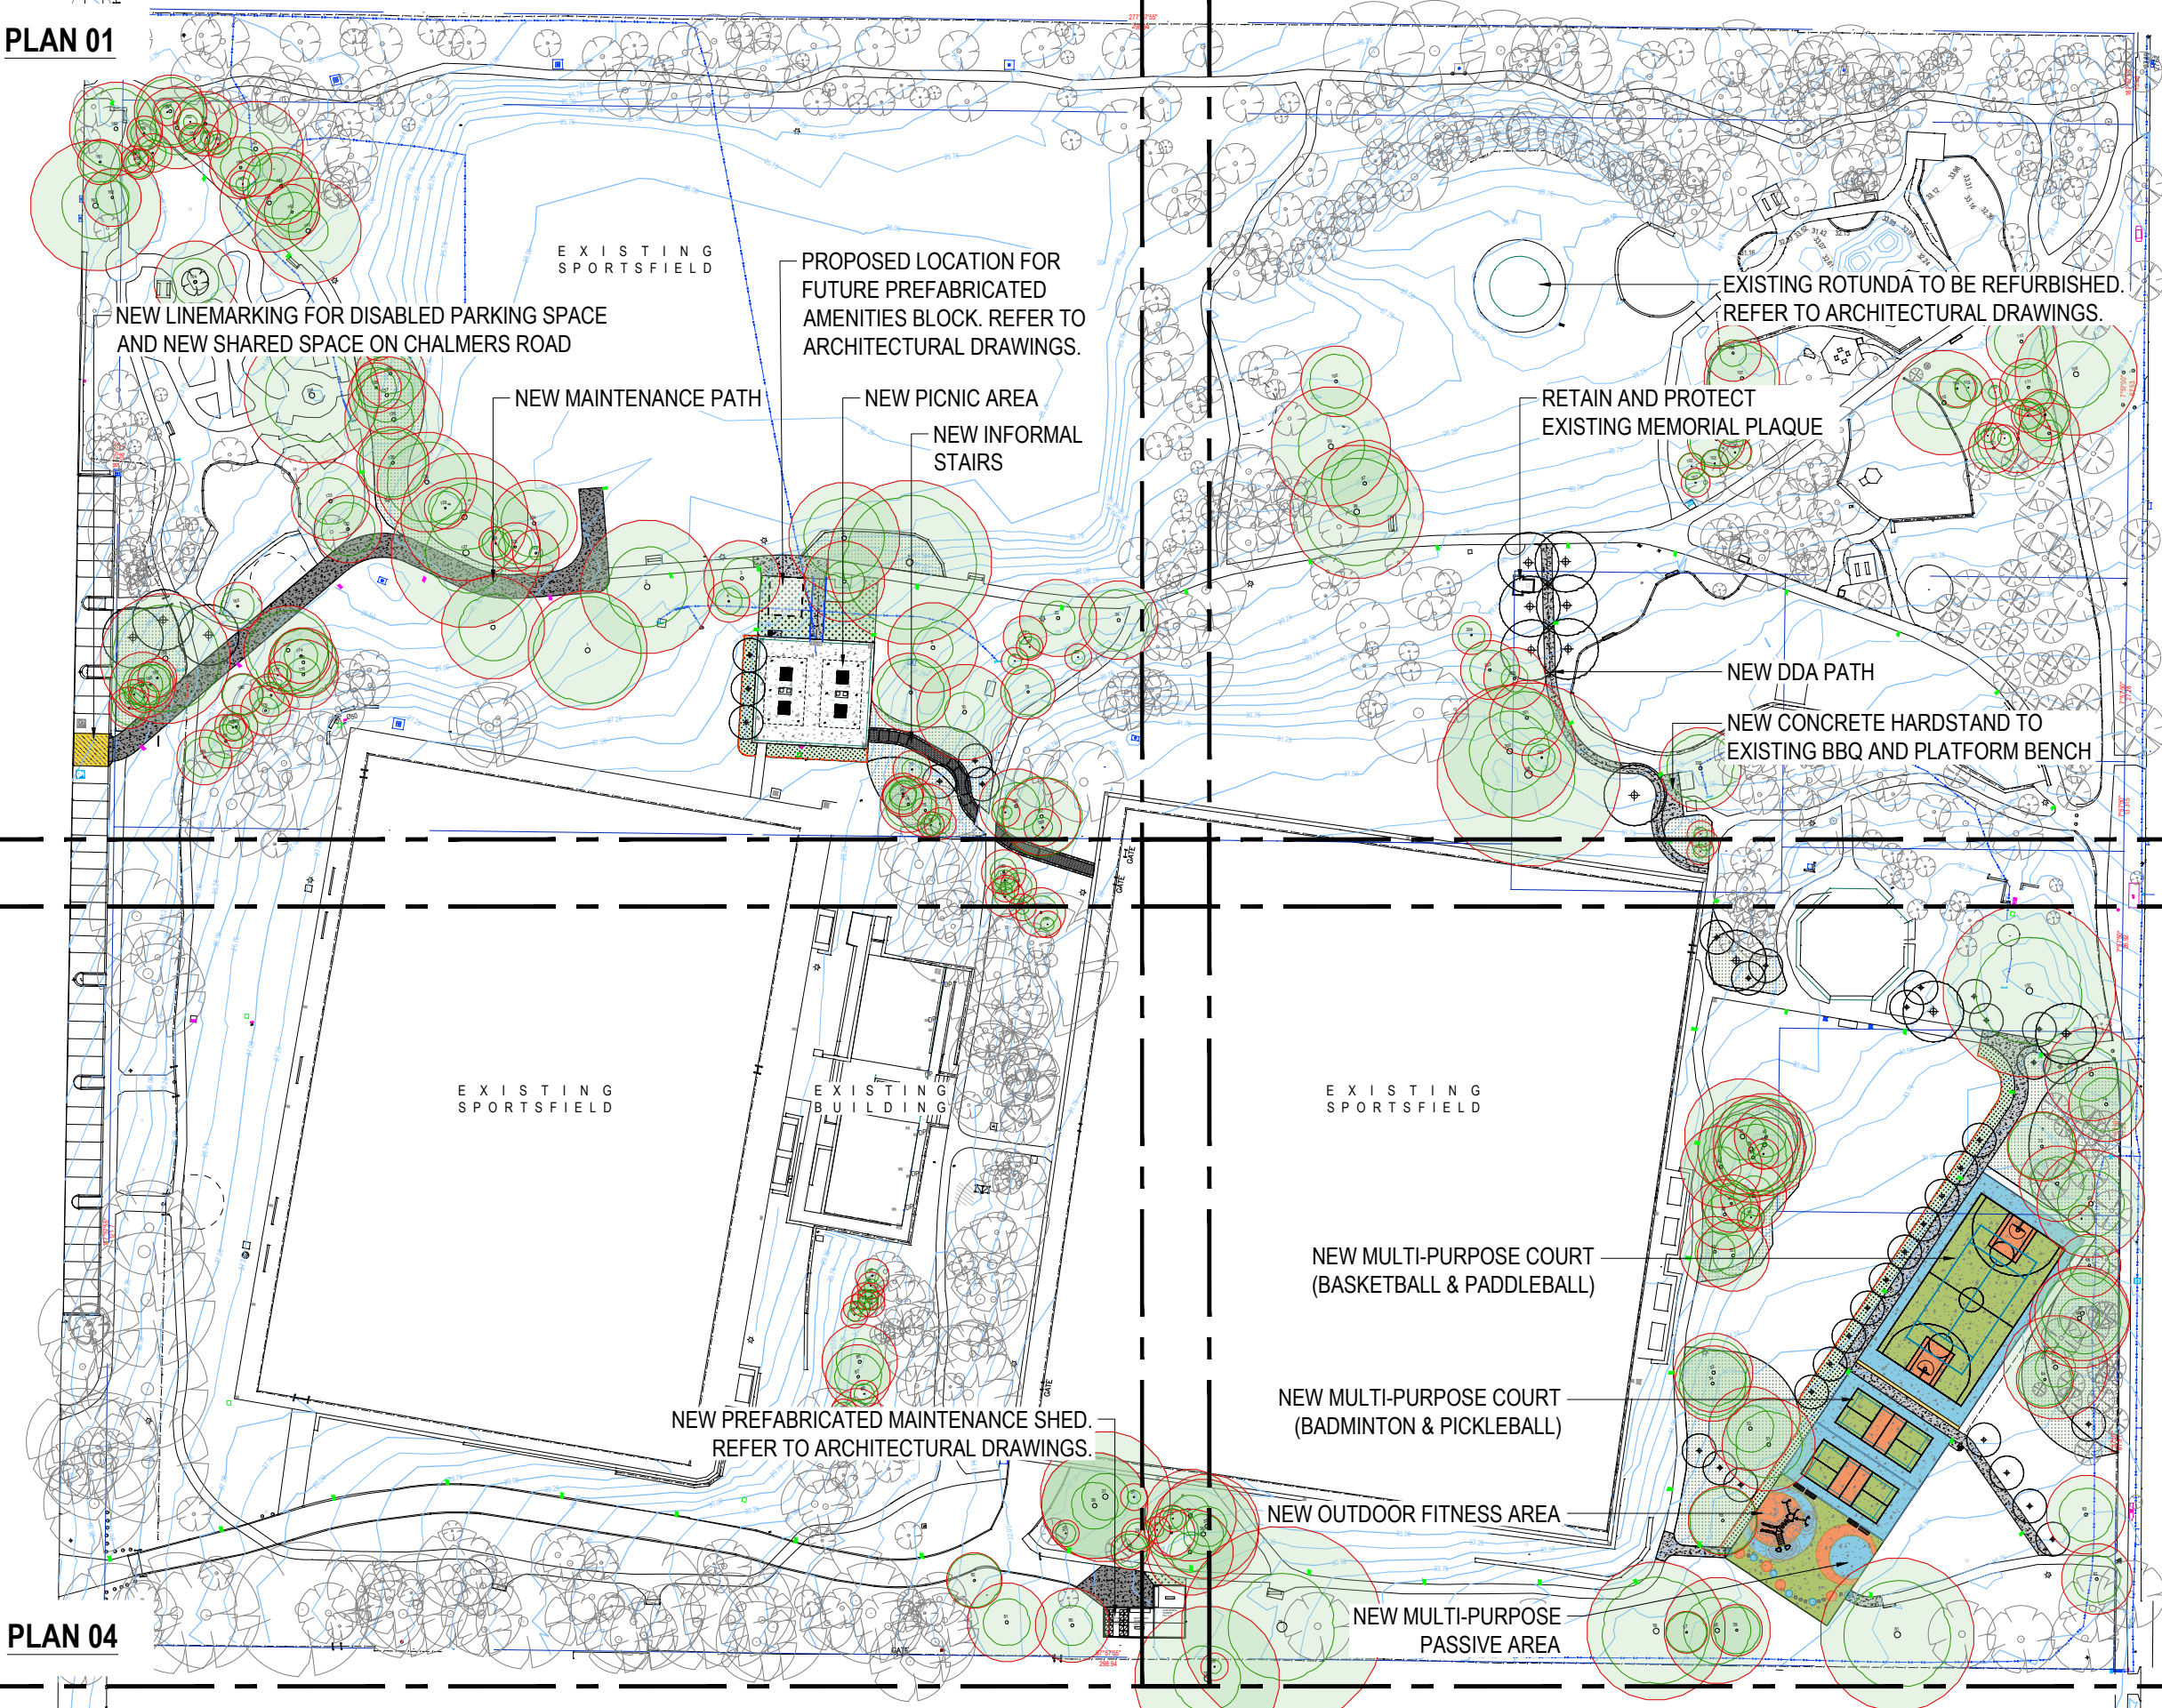

REVISIONS	
Issue	Revisions/Descriptions
A	ISSUE FOR PRELIMINARY CONCEPT
B	ISSUE FOR 30% DETAIL DESIGN
C	ISSUE FOR 70% DETAIL DESIGN
D	ISSUE FOR TENDER
E	ISSUE FOR TENDER
F	ISSUE FOR TENDER

Drawn	Date
JA	27.02.25
SS	07.03.25
SS	04.04.25
SS	09.05.25
SS	16.05.25
SS	27.05.25

SURVEY DATA		
Horiz. Datum	Vertical Datum	Level Book

Size: A1 - Scales before reduction:
0 10 20 30m
SCALE 1:500

DRAWING CERTIFICATION	
Classification	Landscape Architecture
Certifier Name	XXXX
Certifier No.	XXXX
Date	XXXX
Signature:	

COUNCIL APPROVAL	
Approved By	
(For)	
Date:	


ISSUE FOR TENDER



COMPLETE
COMPLETE Urban Pty Ltd
ABN: 64 100 037 812
www.completeurban.com.au

Project	STRATHFIELD PARK REVITALISATION		
Drawing Title	OVERALL SITE PLAN		

Drawn	Name	Date
Designed	S.SIOW	5/25
Checked	S.SIOW	5/25
	E.MACLENNAN	5/25
Project No.	Sheet No.	Rev.
3672	GE-004	F

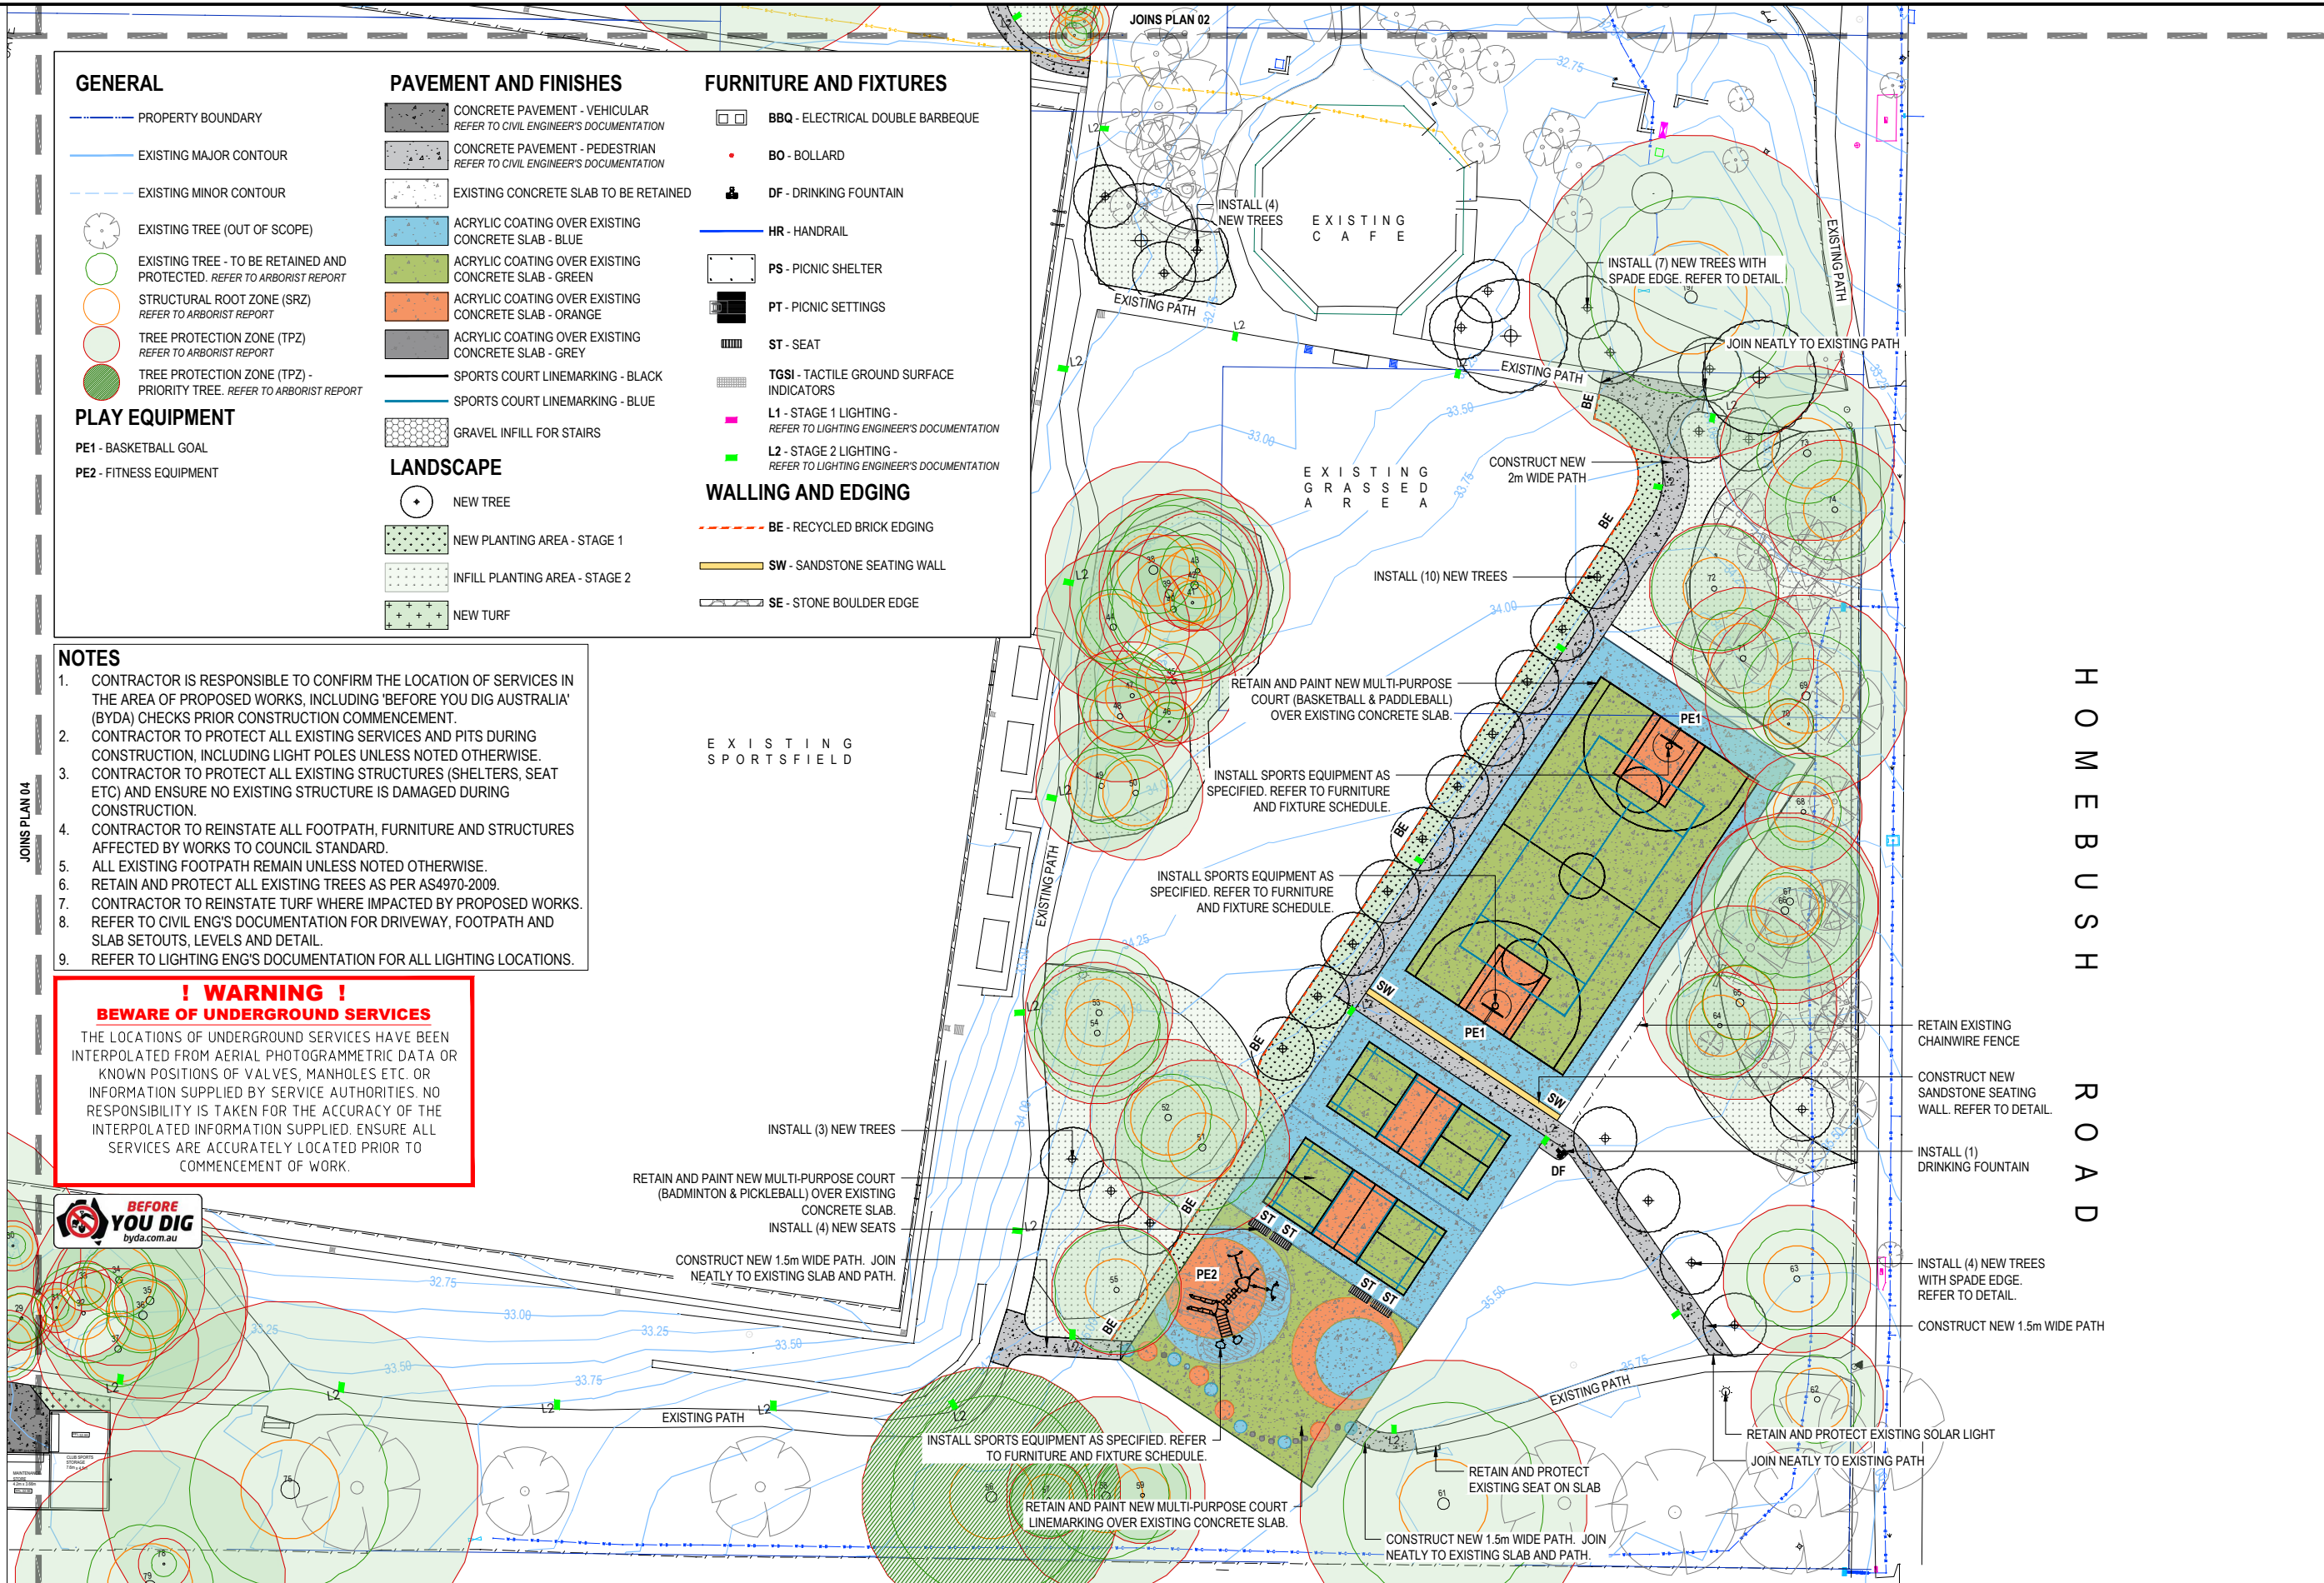

H O M E B U S H
R O A D

PLAN 03

REVISIONS				SURVEY DATA			DRAWING CERTIFICATION		COUNCIL APPROVAL		Project		
Issue	Revisions/Descriptions	Drawn	Date	Horiz. Datum	Vertical Datum	Level Book	Classification	Certifier Name	Approved By		Project	Drawing Title	
A	ISSUE FOR PRELIMINARY CONCEPT	JA	27.02.25				Landscape Architecture	XXXX			STRATHFIELD PARK REVITALISATION	GENERAL ARRANGEMENT PLAN	
B	ISSUE FOR 30% DETAIL DESIGN	SS	07.03.25				Certifier Name	XXXX					
C	ISSUE FOR 70% DETAIL DESIGN	SS	04.04.25				Certifier No.	XXXX					
D	ISSUE FOR TENDER	SS	09.05.25				Date	XXXX					
E	ISSUE FOR TENDER	SS	16.05.25				Signature:						
F	ISSUE FOR TENDER	SS	27.05.25										

Size: A1 - Scales before reduction:	0	5	10	15m
SCALE 1:250				
A1 UNREDUCED				
Dimensions shown in metres except where shown otherwise				

Classification	Landscape Architecture
Certifier Name	XXXX
Certifier No.	XXXX
Date	XXXX
Signature:	

Approved By	
(For)	
Date:	

Project	STRATHFIELD PARK REVITALISATION
Drawing Title	GENERAL ARRANGEMENT PLAN

Drawn	S.SIOW	Date	5/25
Designed	S.SIOW	Date	5/25
Checked	E.MACLENNAN	Date	5/25
Project No.	3672	Sheet No.	GA-003 F


NOTES

1. CONTRACTOR IS RESPONSIBLE TO CONFIRM THE LOCATION OF SERVICES IN THE AREA OF PROPOSED WORKS, INCLUDING 'BEFORE YOU DIG AUSTRALIA' (BYDA) CHECKS PRIOR CONSTRUCTION COMMENCEMENT.
2. CONTRACTOR TO PROTECT ALL EXISTING SERVICES AND PITS DURING CONSTRUCTION, INCLUDING LIGHT POLES UNLESS NOTED OTHERWISE.
3. CONTRACTOR TO PROTECT ALL EXISTING STRUCTURES (SHELTERS, SEAT ETC) AND ENSURE NO EXISTING STRUCTURE IS DAMAGED DURING CONSTRUCTION.
4. CONTRACTOR TO REINSTATE ALL FOOTPATH, FURNITURE AND STRUCTURES AFFECTED BY WORKS TO COUNCIL STANDARD.
5. ALL EXISTING FOOTPATH REMAIN UNLESS NOTED OTHERWISE.
6. RETAIN AND PROTECT ALL EXISTING TREES AS PER AS4970-2009.
7. CONTRACTOR TO REINSTATE TURF WHERE IMPACTED BY PROPOSED WORKS.
8. REFER TO CIVIL ENG'S DOCUMENTATION FOR DRIVEWAY, FOOTPATH AND SLAB SETOUTS, LEVELS AND DETAIL.
9. REFER TO LIGHTING ENG'S DOCUMENTATION FOR ALL LIGHTING LOCATIONS.

! WARNING !
BEWARE OF UNDERGROUND SERVICES



**BEFORE
YOU DIG**
byda.com.au

 BE - RECYCLED BRICK EDGING
 SW - SANDSTONE SEATING WALL
 SE - STONE BOULDER EDGE

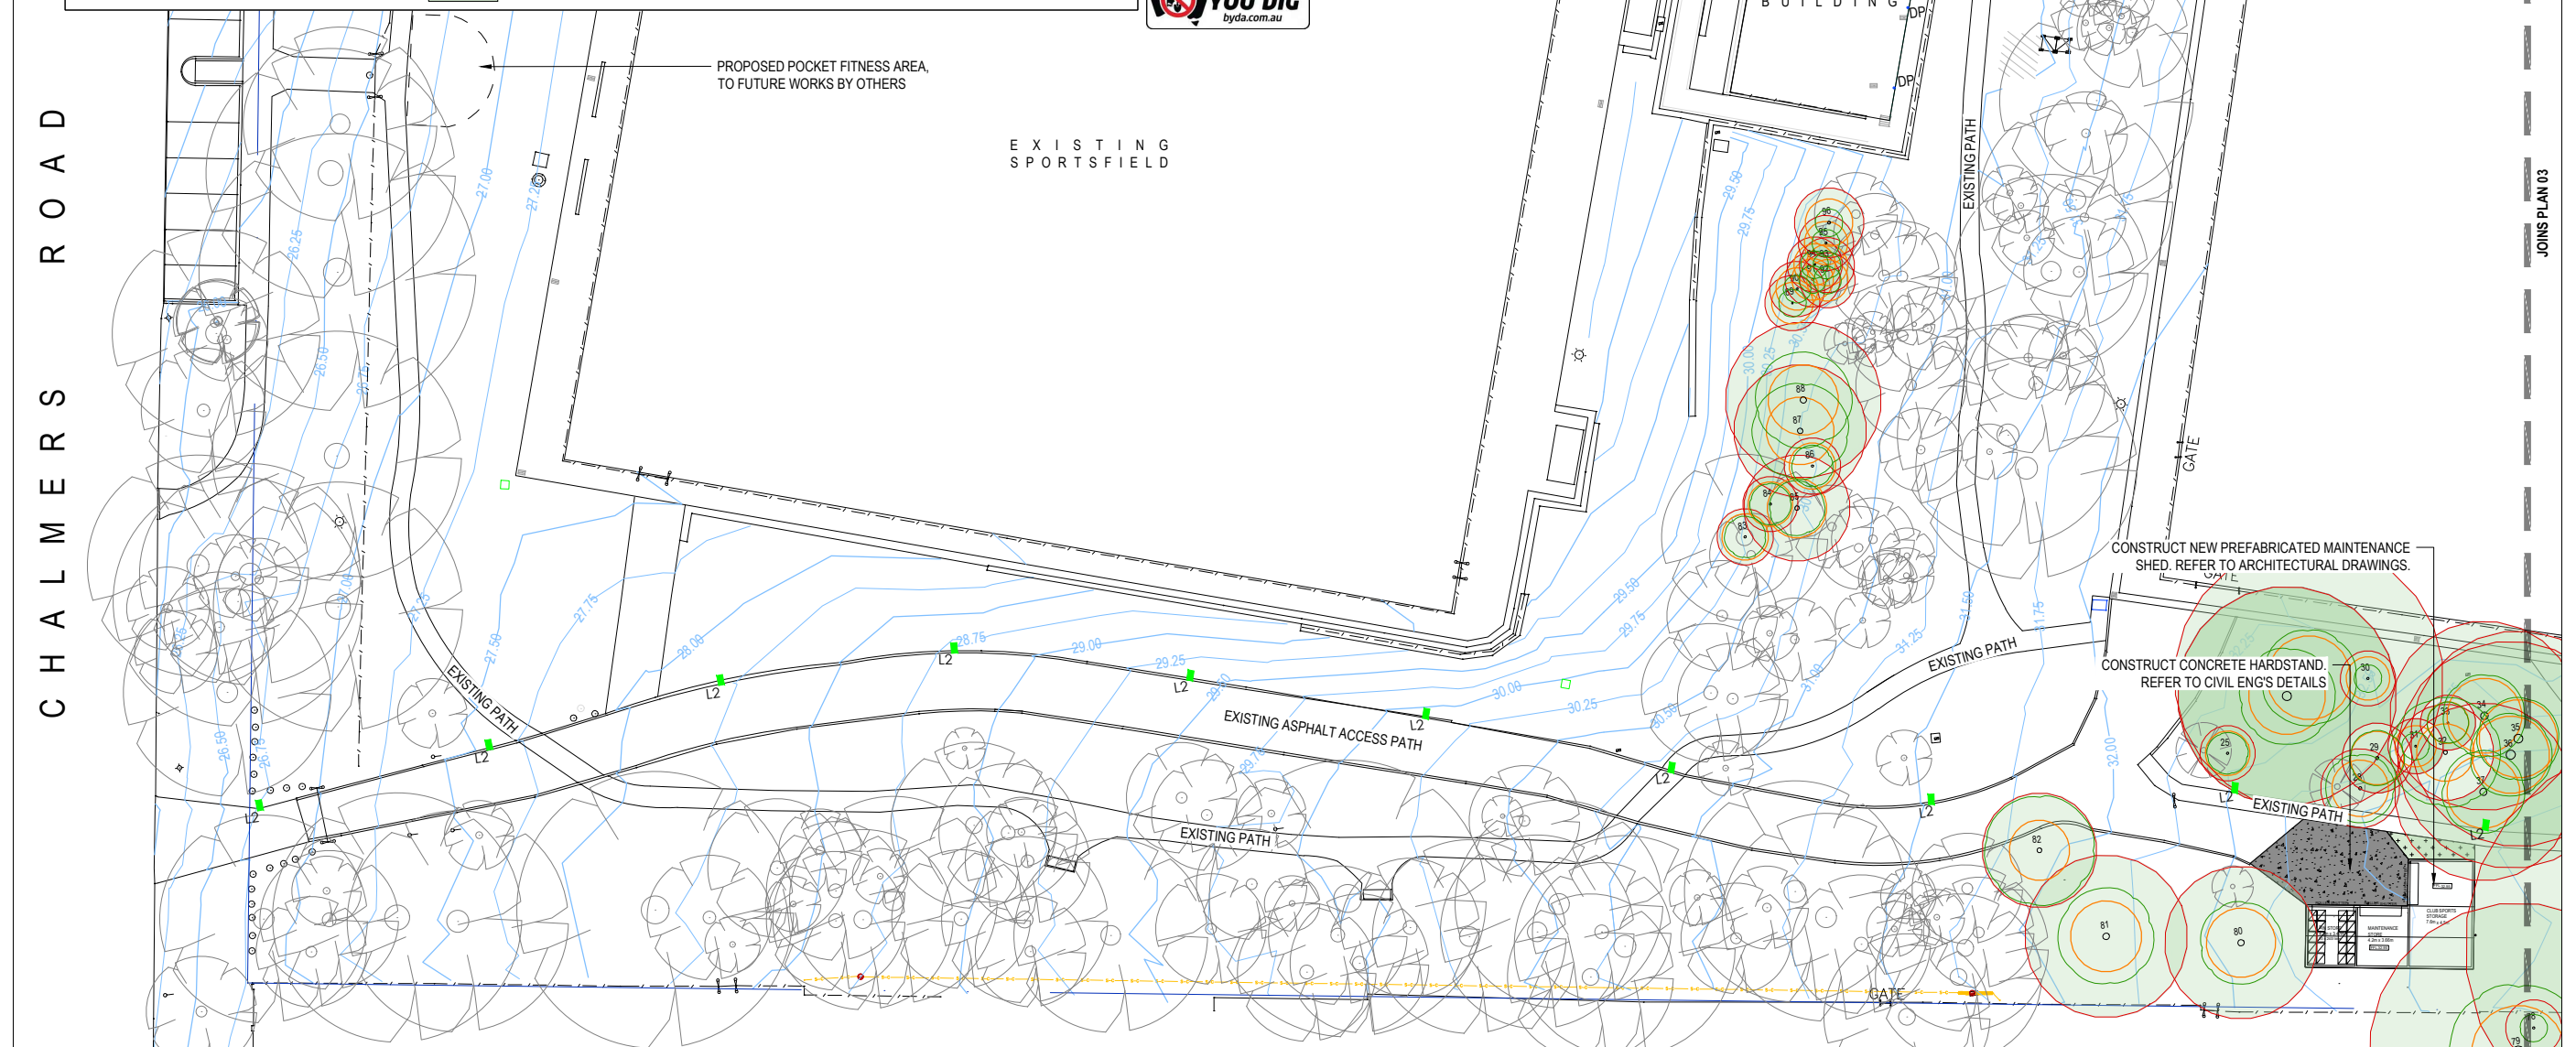

	Name	Date
Drawn	S.SIOW	5/25
Designed	S.SIOW	5/25
Checked	E.MACLENNAN	5/25
Project No.	Sheet No.	Rev.
3672	GA-004	F

FURNITURE SCHEDULE

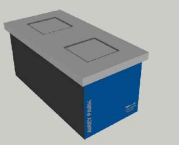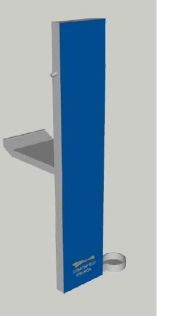SYMBOL	DESCRIPTION	QTY	SUPPLIER	REFERENCE IMAGE
	BBQ PRODUCT NAME: EDGE BBQ (DOUBLE) DIMENSIONS: L1900mm x W800mm x H860mm ELECTRICITY CURRENT: 15amp FINISH: STAINLESS STEEL 304 (SIDES), STAINLESS STEEL 304 (SURFACE). COLOUR: MONUMENT TO THREE SIDES, STRATHFIELD BLUE TO ONE OF THE SHORTER SIDES LOCKS: 2x STORAGE CABINETS WITH LOCK AND KEY INSTALLATION: INSTALL AS PER MANUFACTURER'S SPECIFICATION.	2	GX OUTDOOR	
	BO PRODUCT NAME: SLIMLINE 80NB - REMOVABLE DIMENSIONS: 80 NOM. BORE x H900mm (ABOVE SURFACE) MATERIAL: S/S 304 FINISH: ELECTRO-POLISHED TOP:NO MOTIF NO REFLECTIVE TAPE. INSTALLATION: SUBSURFACE FIXED 200mm BELOW SURFACE, LOCKED AND REMOVABLE.	2	LEDA SECURITY	
	DF - DRINKING FOUNTAIN PRODUCT NAME: AQUAFIL FLEXIFOUNTAIN 1500BF DIMENSIONS: H1455mm x W640mm x D315mm MATERIAL: S/S 304 GRAPHIC PANELS: STRATHFIELD BLUE POWDERCOATED BODY COLOUR. 'STRATHFIELD PARK' AND STRATHFIELD COUNCIL LOGO TO DIMENSIONS TO BE APPROVED AND PROVIDED BY COUNCIL. BASIX ARTWORK CENTRED ABOVE LOGO. FONT TYPE: 'AGENDA-BOLD' DOG BOWL: YES 'BOTTLE REFILL' TO REFILL TAPS ON SIDES. INSTALLATION: INSTALL AS PER MANUFACTURER'S SPECIFICATION. REFER TO STRATHFIELD COUNCIL DRAWING L001 AND L002.	2	CIVIQ	
	HR PRODUCT NAME: AR20 Assistrail® SINGLE INLINE HANDRAIL WITH KERBRAIL FINISHES: ALL STEEL MEMBERS TO BE POWDERCOATED MONUMENT POST SPACING: MAX 2000mm TYP INSTALLATION: INSTALL TO AS1428.1. CORE MOUNT AS PER MANUFACTURER'S SPECIFICATION.	19.20Lm	MODDEX	
	PS PRODUCT NAME: AKORA SHELTER DIMENSIONS: L10000mm x W6000mm MATERIAL: ALL STEEL MEMBER TO BE POWDERCOATED MONUMENT ROOF: COLOURBOND PALLADIUM SILVER INSTALLATION: REFER TO STRUCTURAL ENGINEER'S DOCUMENTATION FOR SHELTER POST FOOTING DETAIL.	2	LANDMARK PRO	

SYMBOL	DESCRIPTION	QTY	SUPPLIER	
	PT PRODUCT NAME: CLASSIC PLAZA DDA PICNIC SETTING PRODUCT CODE: (1) CMP6 CLASSIC PLAZA TABLE WITH (2) CMP1 CLASSIC PLAZA SEAT DIMENSIONS: L1750mm x W740mm x H850mm FRAME: S/S 304 POWDERCOATED PALLADIUM SILVER BATTEN: ALUMINIUM WOODGRAIN BUSH CHERRY, END CAP TO MATCH BATTEN WHEELCHAIR ACCESS: ONE END ARMREST: NO INSTALLATION: SURFACE MOUNTED AS PER MANUFACTURER'S SPECIFICATION.	4	STREET FURNITURE AUSTRALIA	
	ST2 PRODUCT NAME: CLASSIC PLAZA BENCH CMP4 DIMENSIONS: L1750mm x W625mm x H420mm FRAME: S/S 304 POWDERCOATED PALLADIUM SILVER BATTEN: ALUMINIUM WOODGRAIN BUSH CHERRY, END CAP TO MATCH BATTEN ARMREST: NO INSTALLATION: INSTALL AS PER MANUFACTURER'S SPECIFICATION.	4	STREET FURNITURE AUSTRALIA	
	TGSI - TACTILE GROUND SURFACE INDICATORS PRODUCT NAME: CAUTIONAL VODOO TACTILE PAVER DIMENSION: W300 x L300 x H40mm PRODUCT CODE: CHELMC34V COLOUR: VODOO INSTALLATION: INSTALL AS PER MANUFACTURER'S SPECIFICATION	24	CHELMSTONE	
	L1 - STAGE 1 LIGHTING LIGHT POLES TO BE POWDERCOATED DARK GREY. REFER TO LIGHTING ENGINEER'S DOCUMENTATION.	5	REFER TO LIGHTING ENG'S SCHEDULE	
	L2 - STAGE 2 LIGHTING LIGHT POLES TO BE POWDERCOATED DARK GREY. REFER TO LIGHTING ENGINEER'S DOCUMENTATION.	56	REFER TO LIGHTING ENG'S SCHEDULE	

PLAY EQUIPMENT SCHEDULE

ITEM	DESCRIPTION	MATERIAL/COLOUR	QTY	SUPPLIER	PRODUCT CODE	
PE1	BASKETBALL GOAL, SURFACE MOUNTED	STEEL POST	2	KOMPAN	FRE3025	
PE2	SUPER COMBI 2, SURFACE MOUNTED	STEEL POST, LIGHT BLUE	1	KOMPAN	FSW24900-CUSTOM-20368778	

REVISIONS				SURVEY DATA			DRAWING CERTIFICATION		COUNCIL APPROVAL	
Issue	Revisions/Descriptions	Drawn	Date	Horiz. Datum	Vertical Datum	Level Book	Classification	Landscape Architecture	Approved By	
A	ISSUE FOR PRELIMINARY CONCEPT	JA	27.02.25				Certifier Name	XXXX		
B	ISSUE FOR 30% DETAIL DESIGN	SS	07.03.25				Certifier No.	XXXX		
C	ISSUE FOR 70% DETAIL DESIGN	SS	04.04.25				Date	XXXX	(For)	
D	ISSUE FOR TENDER	SS	09.05.25				Signature:		Date:	
E	ISSUE FOR TENDER	SS	16.05.25							
F	ISSUE FOR TENDER	SS	27.05.25							
				Size: A1 - Scales before reduction:						
				Dimensions shown in metres except where shown			ISSUE FOR TENDER			

	COMPLETE COMPLETE Urban Pty Ltd ABN: 64 100 037 812 www.completeurban.com.au	Project	STRATHFIELD PARK REVITALISATION		
		Drawing Title	FURNITURE AND FIXTURES SCHEDULES		
Drawn	Name	Date			
Designed	S.SIOW	5/25			
Checked	S.SIOW	5/25			
Checked	E.MACLENNAN	5/25			
Project No.		Sheet No.	Rev.		
3672		FS-001	F		

PLANTING SCHEDULE (NEW PLANTING AREA - STAGE 1)

LEGEND	SYMBOL	BOTANICAL NAME	COMMON NAME	MINIMUM POT SIZE	MATURE SIZE (HxS) m	SPACING	QTY	ADDITIONAL COMMENTS
LARGE TREE > 10m HIGH								
	AP	Acacia parramattensis	Parramatta Green Wattle	75L	15 x 8	AS SHOWN	2	MIN HEIGHT 1000mm
	AF	Alloxylon flammeum	Tree Warratah	100L	10 x 5	AS SHOWN	6	MIN HEIGHT 1500mm
	BA	Brachychiton acerifolius	Illawarra Flame Tree	200L	12 x 6	AS SHOWN	1	MIN HEIGHT 2000mm
	CM	Corymbia maculata	BUSH CHERRY	100L	20 x 15	AS SHOWN	2	MIN HEIGHT 1500mm
	EH	Eucalyptus haemastoma	Scribby Gum	200L	25 x 10	AS SHOWN	6	MIN HEIGHT 2000mm
	LA	Livistona australis	Cabbage Tree Palm	100L	10 x 4	AS SHOWN	1	MIN HEIGHT 1500mm
	SG	Syncarpia glomulifera	Turpentine	200L	30 x 15	AS SHOWN	4	MIN HEIGHT 2000mm
	XC	Xanthostemon chrysanthus	Golden Penda	100L	10 x 5	AS SHOWN	3	MIN HEIGHT 1500mm
MEDIUM TREE 5-10m HIGH								
	BC	Backhousia citriodora	Lemon Myrtle	100L	5 x 3	AS SHOWN	10	MIN HEIGHT 1500mm
	BI	Banksia integrifolia	Coast Banksia	100L	5 x 3	AS SHOWN	3	MIN HEIGHT 1500mm
	CO	Corymbia maculata 'Scentuous'	Dwarf Lemon Scented Gum	100L	5 x 3	AS SHOWN	8	MIN HEIGHT 1500mm
	TL	Tristaniopsis laurina 'Luscious'	Water Gum	100L	7 x 5	AS SHOWN	1	MIN HEIGHT 1500mm
SMALL SHRUB < 1.5m								
	Co	Correa alba	White Correa	200mm	1.5 x 1.5	AS SHOWN ON PLANTING PLAN	12	-
	En	Eremophila Nivea	Emu Bush	200mm	1.5 x 1.5	AS SHOWN ON PLANTING PLAN	12	-
	Gs	Grevillea 'Seaspray' 'Winterdelight'	Compact Grevillea	200mm	1.5 x 1.5	AS SHOWN ON PLANTING PLAN	42	-
	Gc	Grevillea 'Crimson villea'	Compact Grevillea	200mm	0.8 x 0.8	3/m²	62	-
	Ha	Hakea 'Burredong Beauty'	Dwarf Hakea	200mm	1 x 3	3/m²	71	-
	La	Leptospermum 'Aussie Bun'	Compact Teatree	200mm	0.5 x 0.5	3/m²	32	-
	St	Syzygium 'Tiny Trev'	Dwarf Lilly Pilly	200mm	1 x 0.5	AS SHOWN ON PLANTING PLAN	45	-
GRASSES & GROUNDCOVERS								
	We	Westringea 'Smokey'	Native Rosemary	140mm	0.5 x 0.5	3/m²	98	-
TURF								
		Stenotaphrum secundatum 'Sir Walter Buffalo Turf'	Buffalo Grass	-	-	-	129.5m²	-

PLANTING SCHEDULE (INFILL PLANTING AREA - STAGE 2)

LEGEND	SYMBOL	BOTANICAL NAME	COMMON NAME	MINIMUM POT SIZE	MATURE SIZE (HxS) m	SPACING	QTY	ADDITIONAL COMMENTS
LARGE SHRUB > 1.5m								
	Ce	Ceratopetalum gummiferum	NSW Christmas Bush	300mm	3 x 1.5	AS NOTED ON PLANTING PLAN	33	-
	Cg	Casuarina 'Green Wave'	Dwarf casuarina	200mm	1.5 x 1.5	AS NOTED ON PLANTING PLAN	20	-
	Do	Doryanthes exelsa	Gymea Lily	300mm	3 x 1.5	AS NOTED ON PLANTING PLAN	10	-
	Ee	Elaeocarpus 'Eumundii'	Quandong	300mm	4 x 2	AS NOTED ON PLANTING PLAN	3	-
	Er	Eleocarpus reticulatus 'Primma Donna'	Blueberry Ash	300mm	4 x 2	AS NOTED ON PLANTING PLAN	10	-
	Le	Leptospermum 'Cardwell pink'	Tea tree	200mm	1.5 x 1.5	1/m²	30	-
	Me	Melaleuca nodosa	Knobby Honey Myrtle	300mm	3 x 2	1/m²	30	-
	Pi	Pittosporum revolutum	Yellow Pittosporum	75L	3 x 2	AS NOTED ON PLANTING PLAN	10	-
	Po	Podocarpus elatus	Illawarra Plum	200mm	4 x 2	AS NOTED ON PLANTING PLAN	10	-
	Sy	Syzygium 'Resilience'	Brush Cherry	300mm	4 x 2	AS NOTED ON PLANTING PLAN	3	-
SMALL SHRUB < 1.5m								
	Ac	Acacia convenyi	Dwarf Wattle	200mm	0.5 x 0.5	3/m²	17	-
	As	Acmena smithii 'Allys Magic'	Dwarf Lilly Pilly	200mm	0.5 x 0.5	3/m²	89	-
	Ad	Adenanthos sericeus 'Silver streak'	Wooly Bush	200mm	2 x 1	3/m²	17	-
	Aa	Asplenium australasicum	Bird's Nest Fern	140mm	2 x 1	1/m²	28	-
	Cr	Crinum peduncalatum	Crinum Lily	140mm	1.5 x 1.5	1/m²	28	-
	Ba	Banksia 'Little Eric'	Dwarf Banksia	200mm	0.5 x 0.5	AS NOTED ON PLANTING PLAN	20	-
	Ha	Hakea 'Burredong Beauty'	Dwarf Hakea	200mm	1 x 3	3/m²	71	-
	Hy	Hymenosporum 'Gold Nugget'	Dwarf Native Frangipani	200mm	0.5 x 0.5	3/m²	89	-
	Mc	Melaleuca 'Claret Tops'	Dwarf Melaleuca	200mm	1 x 0.5	AS NOTED ON PLANTING PLAN	20	-
	Oz	Ozothamnus diosmifolius	Wedding Bush	200mm	2 x 1	3/m²	17	-
	Pe	Persoonia pinifolia	Geebung	200mm	0.5 x 0.5	3/m²	17	-
	Pw	Pittosporum 'Wheeler's dwarf'	Dwarf Pittosporum	200mm	0.5 x 0.5	3/m²	89	-
	Pr	Prostanthera rotundifolia	Mint bush	200mm	0.5 x 0.5	3/m²	17	-
	Ri	Ricinocarpos pinifolius	Wedding Bush	200mm	2 x 1	3/m²	17	-
GRASSES & GROUNDCOVERS								
	Dp	Dampiera purpurea	Dampiera	140mm	0.8 x 0.5	AS NOTED ON PLANTING PLAN	62	-
	Di	Dianella revoluta ' Little Rev'	Flax Lilly	140mm	0.8 x 0.5	1/m²	28	-
	Fi	Ficinia nodosa	Knobby Club Rush	140mm	0.8 x 0.5	1/m²	28	-
	Hm	Hardenbergia 'Meema'	Happy Wanderer	140mm	0.5 x 1	1/m²	62	-
	Lo	Lomandra 'Tanika'	Mat Rush	140mm	0.8 x 0.5	1/m²	176	-
	My	Myoporum boninense subsp. australis	Boobialla	140mm	0.2 x 2	AS NOTED ON PLANTING PLAN	62	-
	Pn	Pennistetum 'Nafray'	Fountain Grass	140mm	0.8 x 0.5	1/m²	30	-
	Ps	Poa 'Suggan Buggan'	Blue Tussock Grass	140mm	0.8 x 0.5	1/m²	92	-
	We	Westringea 'Smokey'	Native Rosemary	140mm	0.5 x 0.5	3/m²	17	-
	Vi	Viola hederacea	Native Violet	140mm	0.2 x 1	1/m²	28	-

REVISIONS		SURVEY DATA		DRAWING CERTIFICATION		COUNCIL APPROVAL		Project		Drawn		Name		Date	
Issue	Revisions/Descriptions	Drawn	Date	Horiz. Datum	Vertical Datum	Level Book	Classification	Landscape Architecture	Approved By				S.SIOW		5/25
A	ISSUE FOR PRELIMINARY CONCEPT	JA	27.02.25				Certifier Name	XXXX					S.SIOW		5/25
B	ISSUE FOR 30% DETAIL DESIGN	SS	07.03.25				Certifier No.	XXXX					E.MACLENNAN		5/25
C	ISSUE FOR 70% DETAIL DESIGN	SS	04.04.25				Date	XXXX							
D	ISSUE FOR TENDER	SS	09.05.25				Signature:						Project No.	Sheet No.	Rev.
E	ISSUE FOR TENDER	SS	16.05.25						(For)						
F	ISSUE FOR TENDER	SS	27.05.25						Date:						
Dimensions shown in metres except where shown otherwise															
ISSUE FOR TENDER															
<div><div>COMPLETE COMPLETE Urban Pty Ltd ABN: 64 100 037 812 www.completeurban.com.au</div><div>STRATHFIELD PARK REVITALISATION PLANTING SCHEDULE</div></div>															